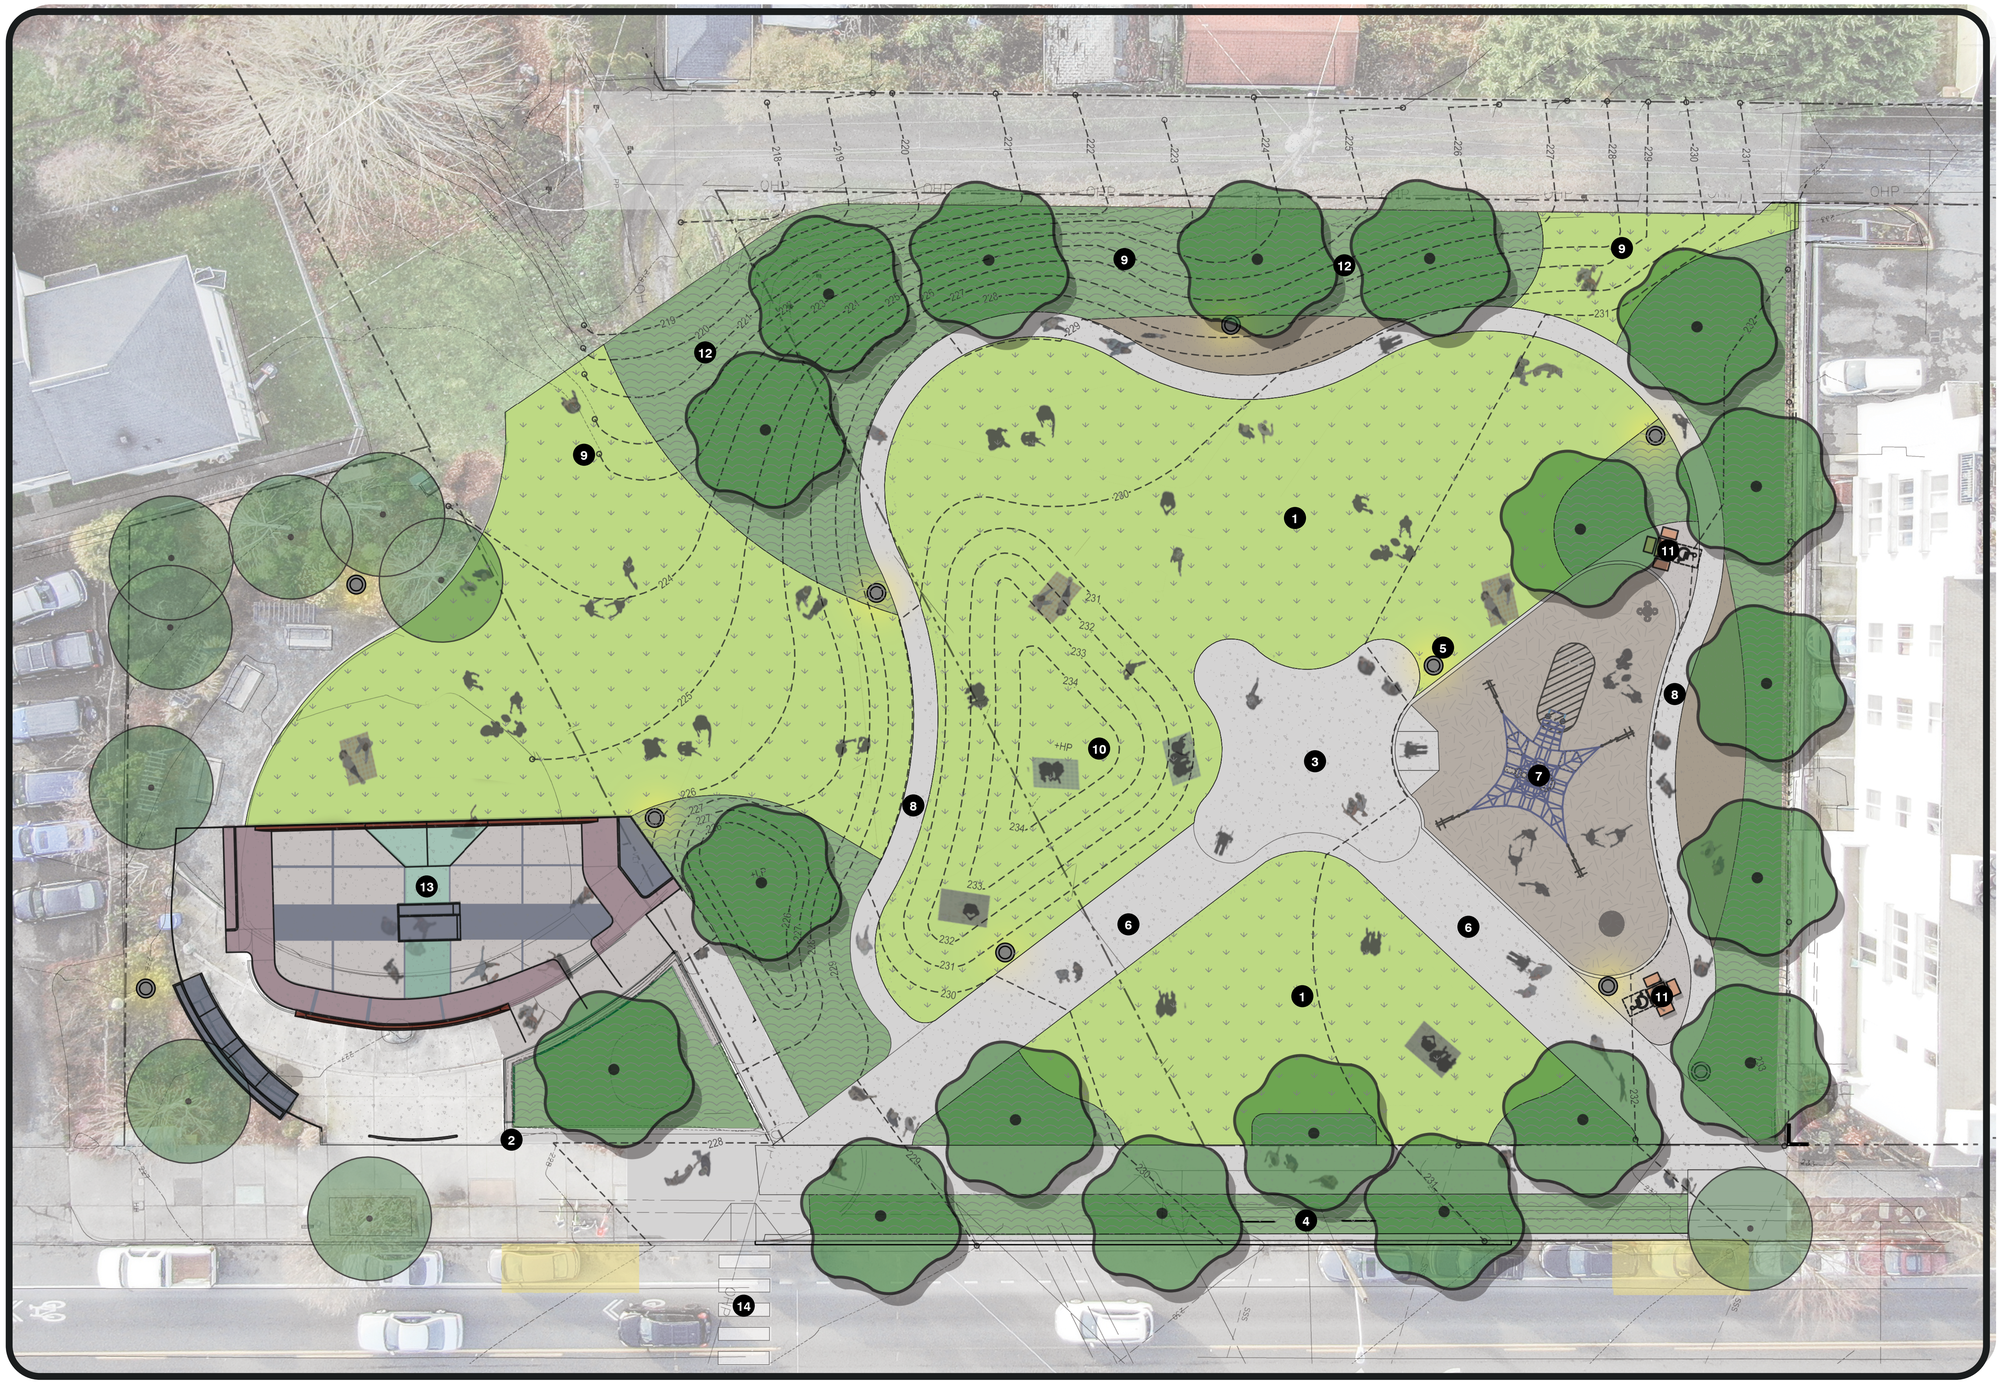


Site Plan Key

1. Expand Existing Flat Lawn Space
2. Relocated Park Signage
3. Central Gathering and Performance Area
4. SDOT Bike Racks
5. Pedestrian Lighting
6. 12' Event Boulevard
7. Play Area
8. Loop Path - ADA Accesssible
9. Connection & Visibility to Alley
10. Grass Mound
11. Picnic Tables
12. Low Woodland Plantings
13. All Wheels Area
14. Potential Crosswalk

N

0 10 20 40

Seattle Parks & Recreation

BOARD & VELLUM

Morgan Junction Park Addition | Schematic Design Plan | April 15, 2026